


DRAPALIK SURVEYING AND ENGINEERING
19 WEST WASHINGTON STREET
MARTINSVILLE, INDIANA 46151
PHONE: 317-342-3806

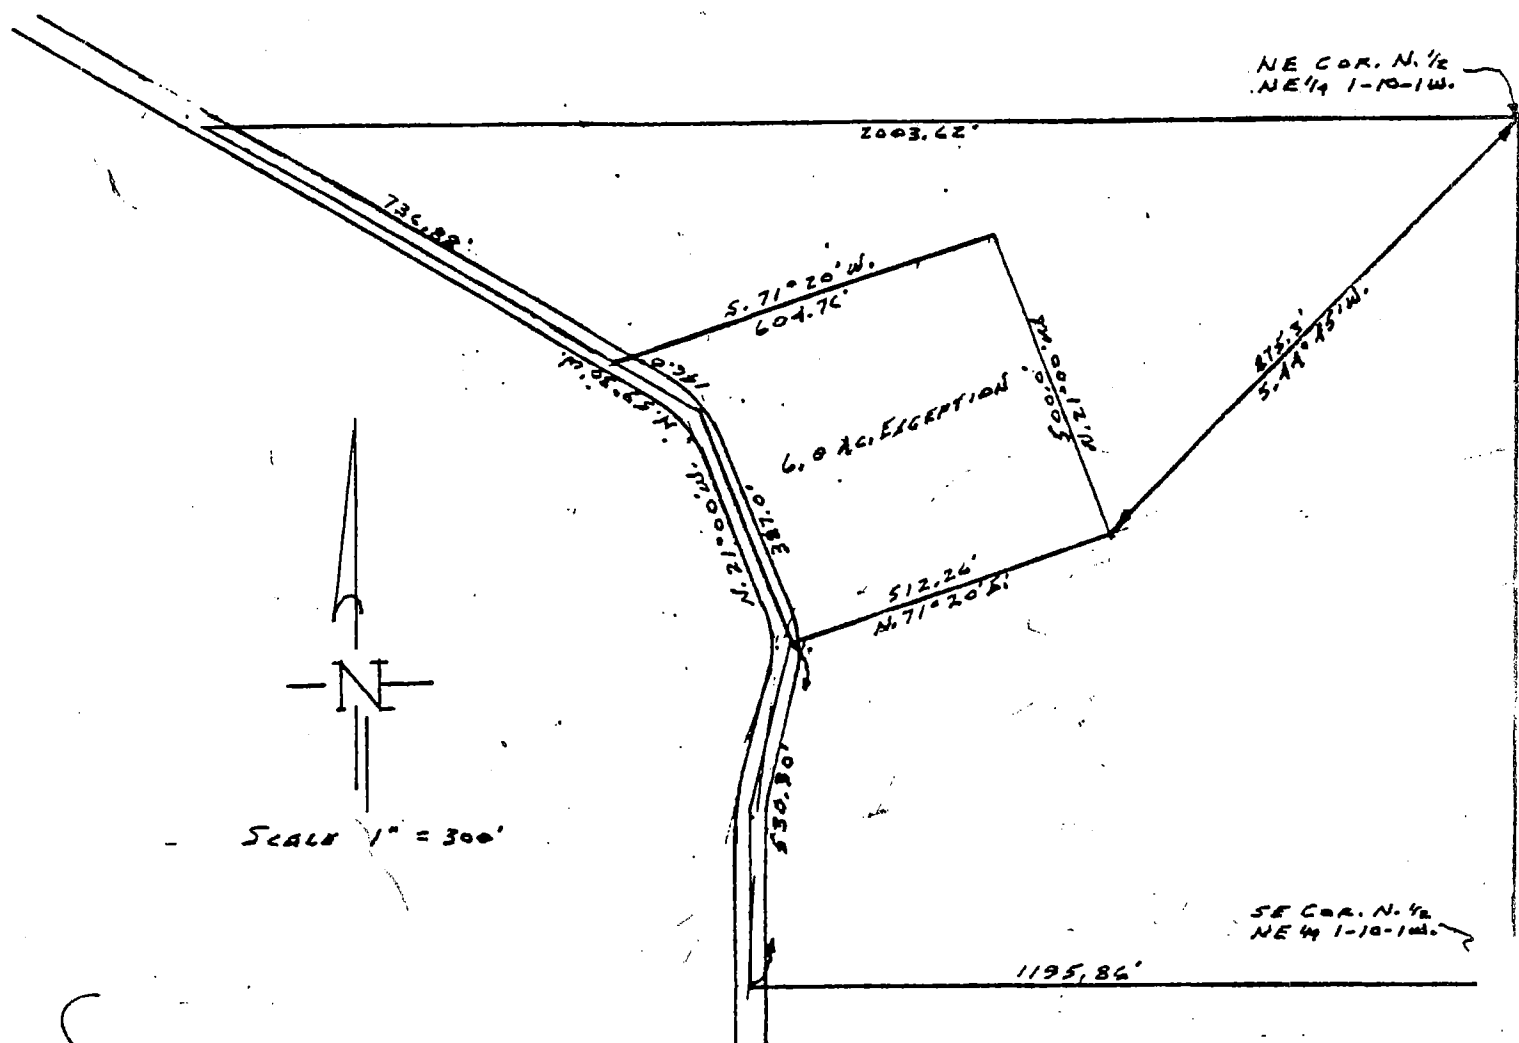

DESCRIPTION: A part of and North Half of the Northeast Quarter of Section 1, Township 10 North, Range 1 West, Monroe County, Indiana, being more particularly described as follows, to-wit:

Beginning at the Northeast corner of said Section 1 and running thence southward to the Southeast corner of said half-quarter; thence westerly, along the south line of said half-quarter, 1195.86 feet to a point in the center of a county road; thence Northerly, along the center of said road, 530.30 feet to the Southwest corner of a 6.00 acre tract; thence North 71 degrees 20 minutes East, 512.26 feet to a point; thence North 21 degrees 00 minutes West, 500.00 feet to a point; thence South 71 degrees 20 minutes West, 604.76 feet to a point in the center of the county road; thence Northwesterly, along the center of said road, 736.88 feet to a point on the North line of said Section 1; thence East, along said section line, approximately 2003.62 feet to the point of beginning. Containing in all 33.93 acres, more or less.

Description Prepared By:

John E. Drapalik

FILED

JAN 19 1988

Rodney F. Brown
 Auditor Monroe County, Indiana